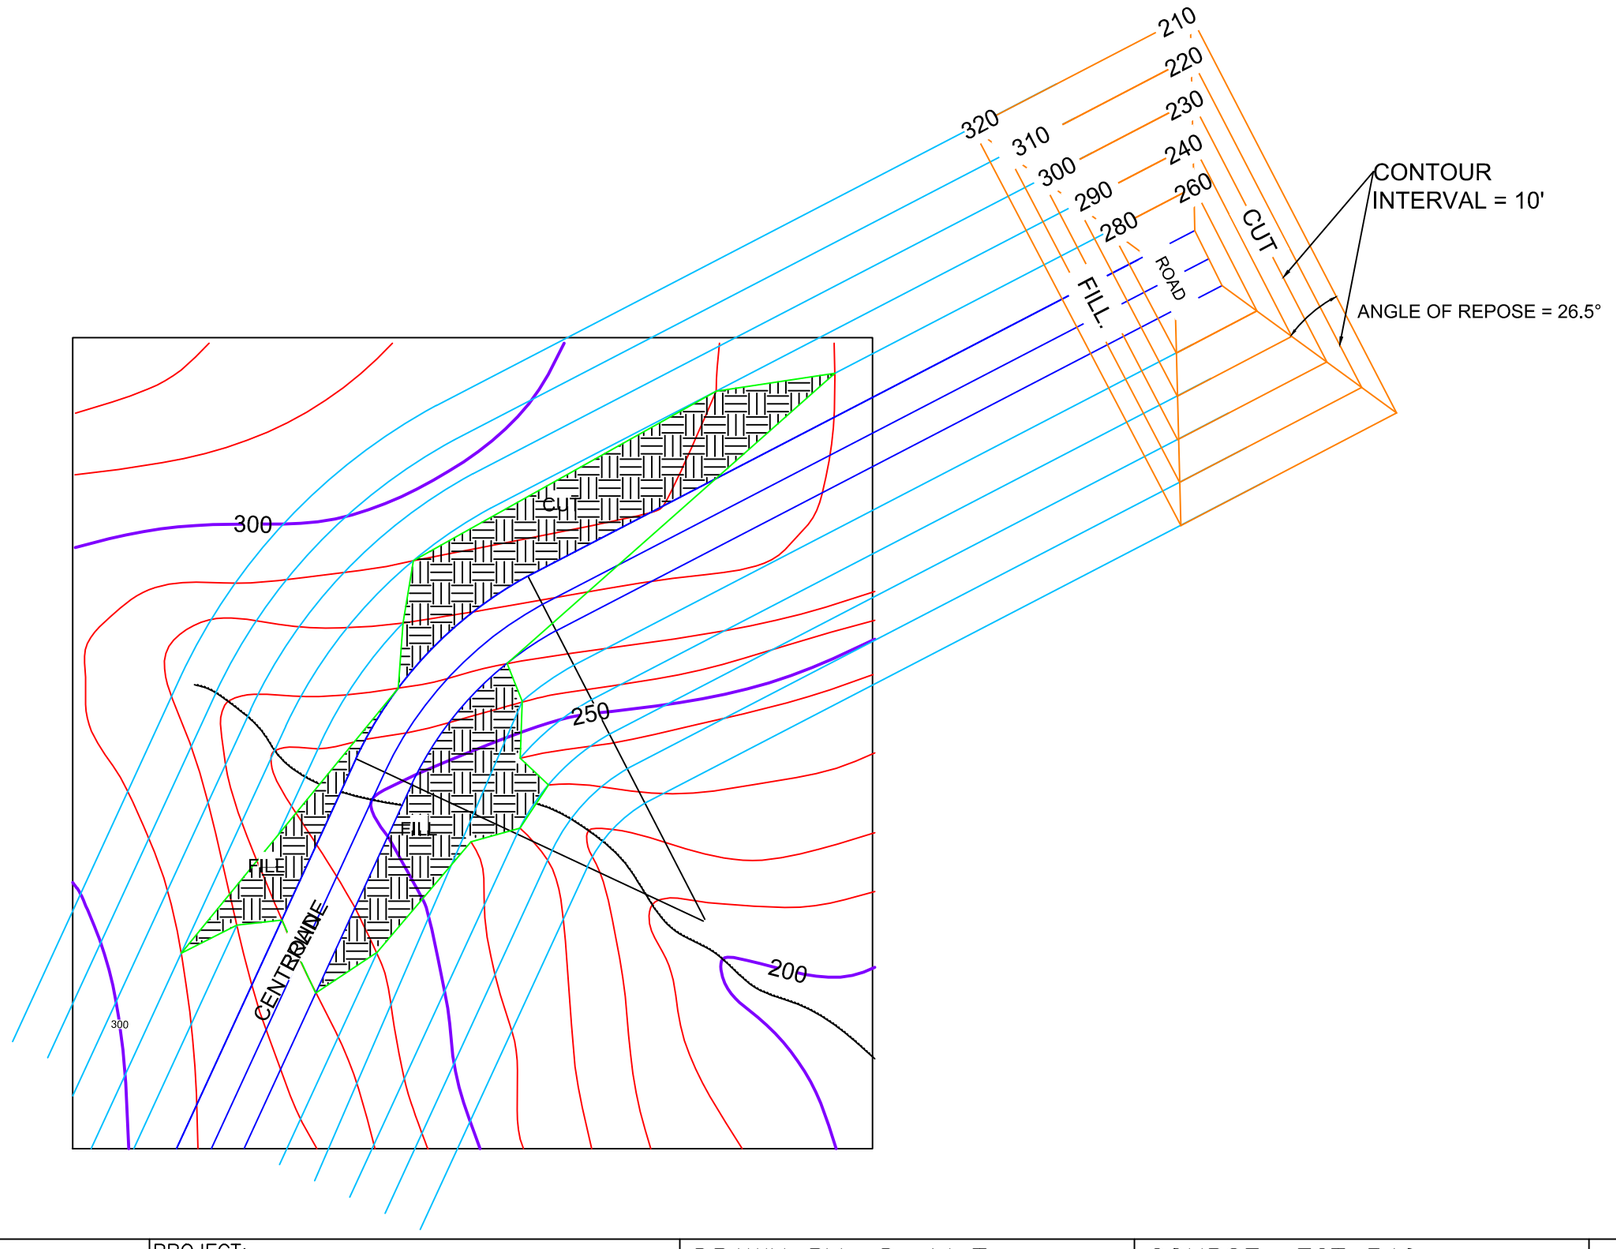

Digital School

PROJECT: Assignment 3		DRAWN BY: David Tang	COURSE: ECT 340
		CHECKED BY: Dr. Amir A	INSTRUCTOR: Dr. Amir A
TITLE: 2D Road Design		DATE: 2/12/10	REVISION: A
		SCALE: 1" = 90'-0"	SHEET: 1 OF 2

A